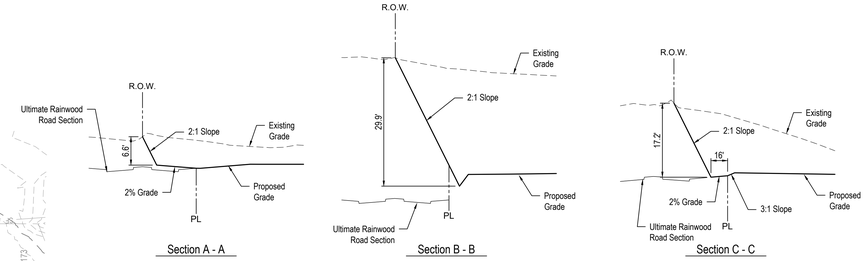

ne1call.com
Nebraska 811
know what's **below**.
Call before you dig.
Dial: 811

100 0 100
1 inch = 100 ft.

LEGEND

- Power Pole
- Guy Wire
- Light Pole
- Fire Hydrant
- Utility Valve (Water)
- Curb Inlet
- Manhole
- Fence Line (X — X)
- Gas Line (G — G)
- Water Line (W — W)
- Power Line (Overhead) (OHP — OHP)
- Diversion Berm
- Silt Fence
- Existing Contours (1120)
- Proposed Contours (1170)
- Sediment Basin Perimeter
- Limits of Construction
- Erosion Control Terrace
- Fill Areas
- Erosion Control Matting

NO GRADING & EROSION CONTROL REFERENCE NOTES

CONSTRUCT STONE CONSTRUCTION ENTRANCE - See Figure 9.5.2-1 per ORSWDM

CE 1	Construct Stone Construction Entrance

CONSTRUCT DIVERSION - See Figures 9.5.8 & 9.5.9 per ORSWDM

D 1	Diversion, 2,166 LF
D 2	Diversion, 647 LF
D 3	Diversion, 494 LF

INSTALL EROSION CONTROL MATTING - Install per manufacturers specifications

EM 1	Erosion Control Matting, 2,705 SY
EM 2	Erosion Control Matting, 1,665 SY
EM 3	Erosion Control Matting, 2,974 SY
EM 4	Erosion Control Matting, 1,544 SY
EM 5	Erosion Control Matting, 2,179 SY

CONSTRUCT EROSION CONTROL TERRACE

ET 1	Erosion Control Terrace, 716 LF
ET 2	Erosion Control Terrace, 696 LF
ET 3	Erosion Control Terrace, 784 LF

NO GRADING & EROSION CONTROL REFERENCE NOTES

CONSTRUCT SILT FENCE - See Detail

SF 1	Silt Fence, 1,467 LF
SF 2	Silt Fence, 3,137 LF
SF 3	Silt Fence, 96 LF
SF 4	Silt Fence, 295 LF
SF 5	Silt Fence, 283 LF, Quantity from Phase I SWPPP.

CONSTRUCT SEDIMENT BASIN, See Sheets 5 & 6

SB E	Sediment Basin "E"
SB F	Sediment Basin "F"

GENERAL NOTES

MS 1	Proposed Material Storage Area. Alternate location shall be approved by the Inspector. Storage area shall conform to Section 9.6.4 of the ORSWDM.
WS 1	Proposed Waste Storage Area. Alternate location shall be approved by the Inspector. Storage area shall conform to Sections 9.6.2 and 9.6.3 of the ORSWDM.
OW 1	Proposed Concrete Washout Facility. Alternate location shall be approved by the Inspector. Washout facility shall conform to Section 9.6.8 of the ORSWDM.
GN 1	Remove Sediment Basin C CMP Riser
GN 2	Remove Sediment Basin C CMP Barrel
GN 3	Remove Sediment Basin C Flex-a-mat

Grading Permit: PCWP NO. ----

E & A CONSULTING GROUP, INC.
Engineering • Planning • Environmental & Field Services
10909 Mill Valley Road, Suite 100 • Omaha, NE 68154
Phone: 402.895.4700 • Fax: 402.895.3599
www.eacg.com
State of NE Certificate of Authorization #CA0008
E & A CONSULTING GROUP, INC. *Engineering Answers*

MORGAN RIDGE
LOTS 239 THRU 361 & OUTLOTS "A" THRU "H"
SID 823
BENNINGTON, NEBRASKA

GRADING & SWPPP - GRADING

Revisions		
No.	Date	Description
1		
2		

Proj No: P2021.137.001
Date: Enter Date
Designed By: AH
Drawn By: JDL
Scale: AS SHOWN
Sheet: 3 of 8

Jason L. Hanquist 3/5/2024 4:51 PM K:\Projects\2021\137.001\Engineering\CAD files\Grading\SWPPP - Phase II\SWPPP Morgan Ridge Phase II GR.dwg