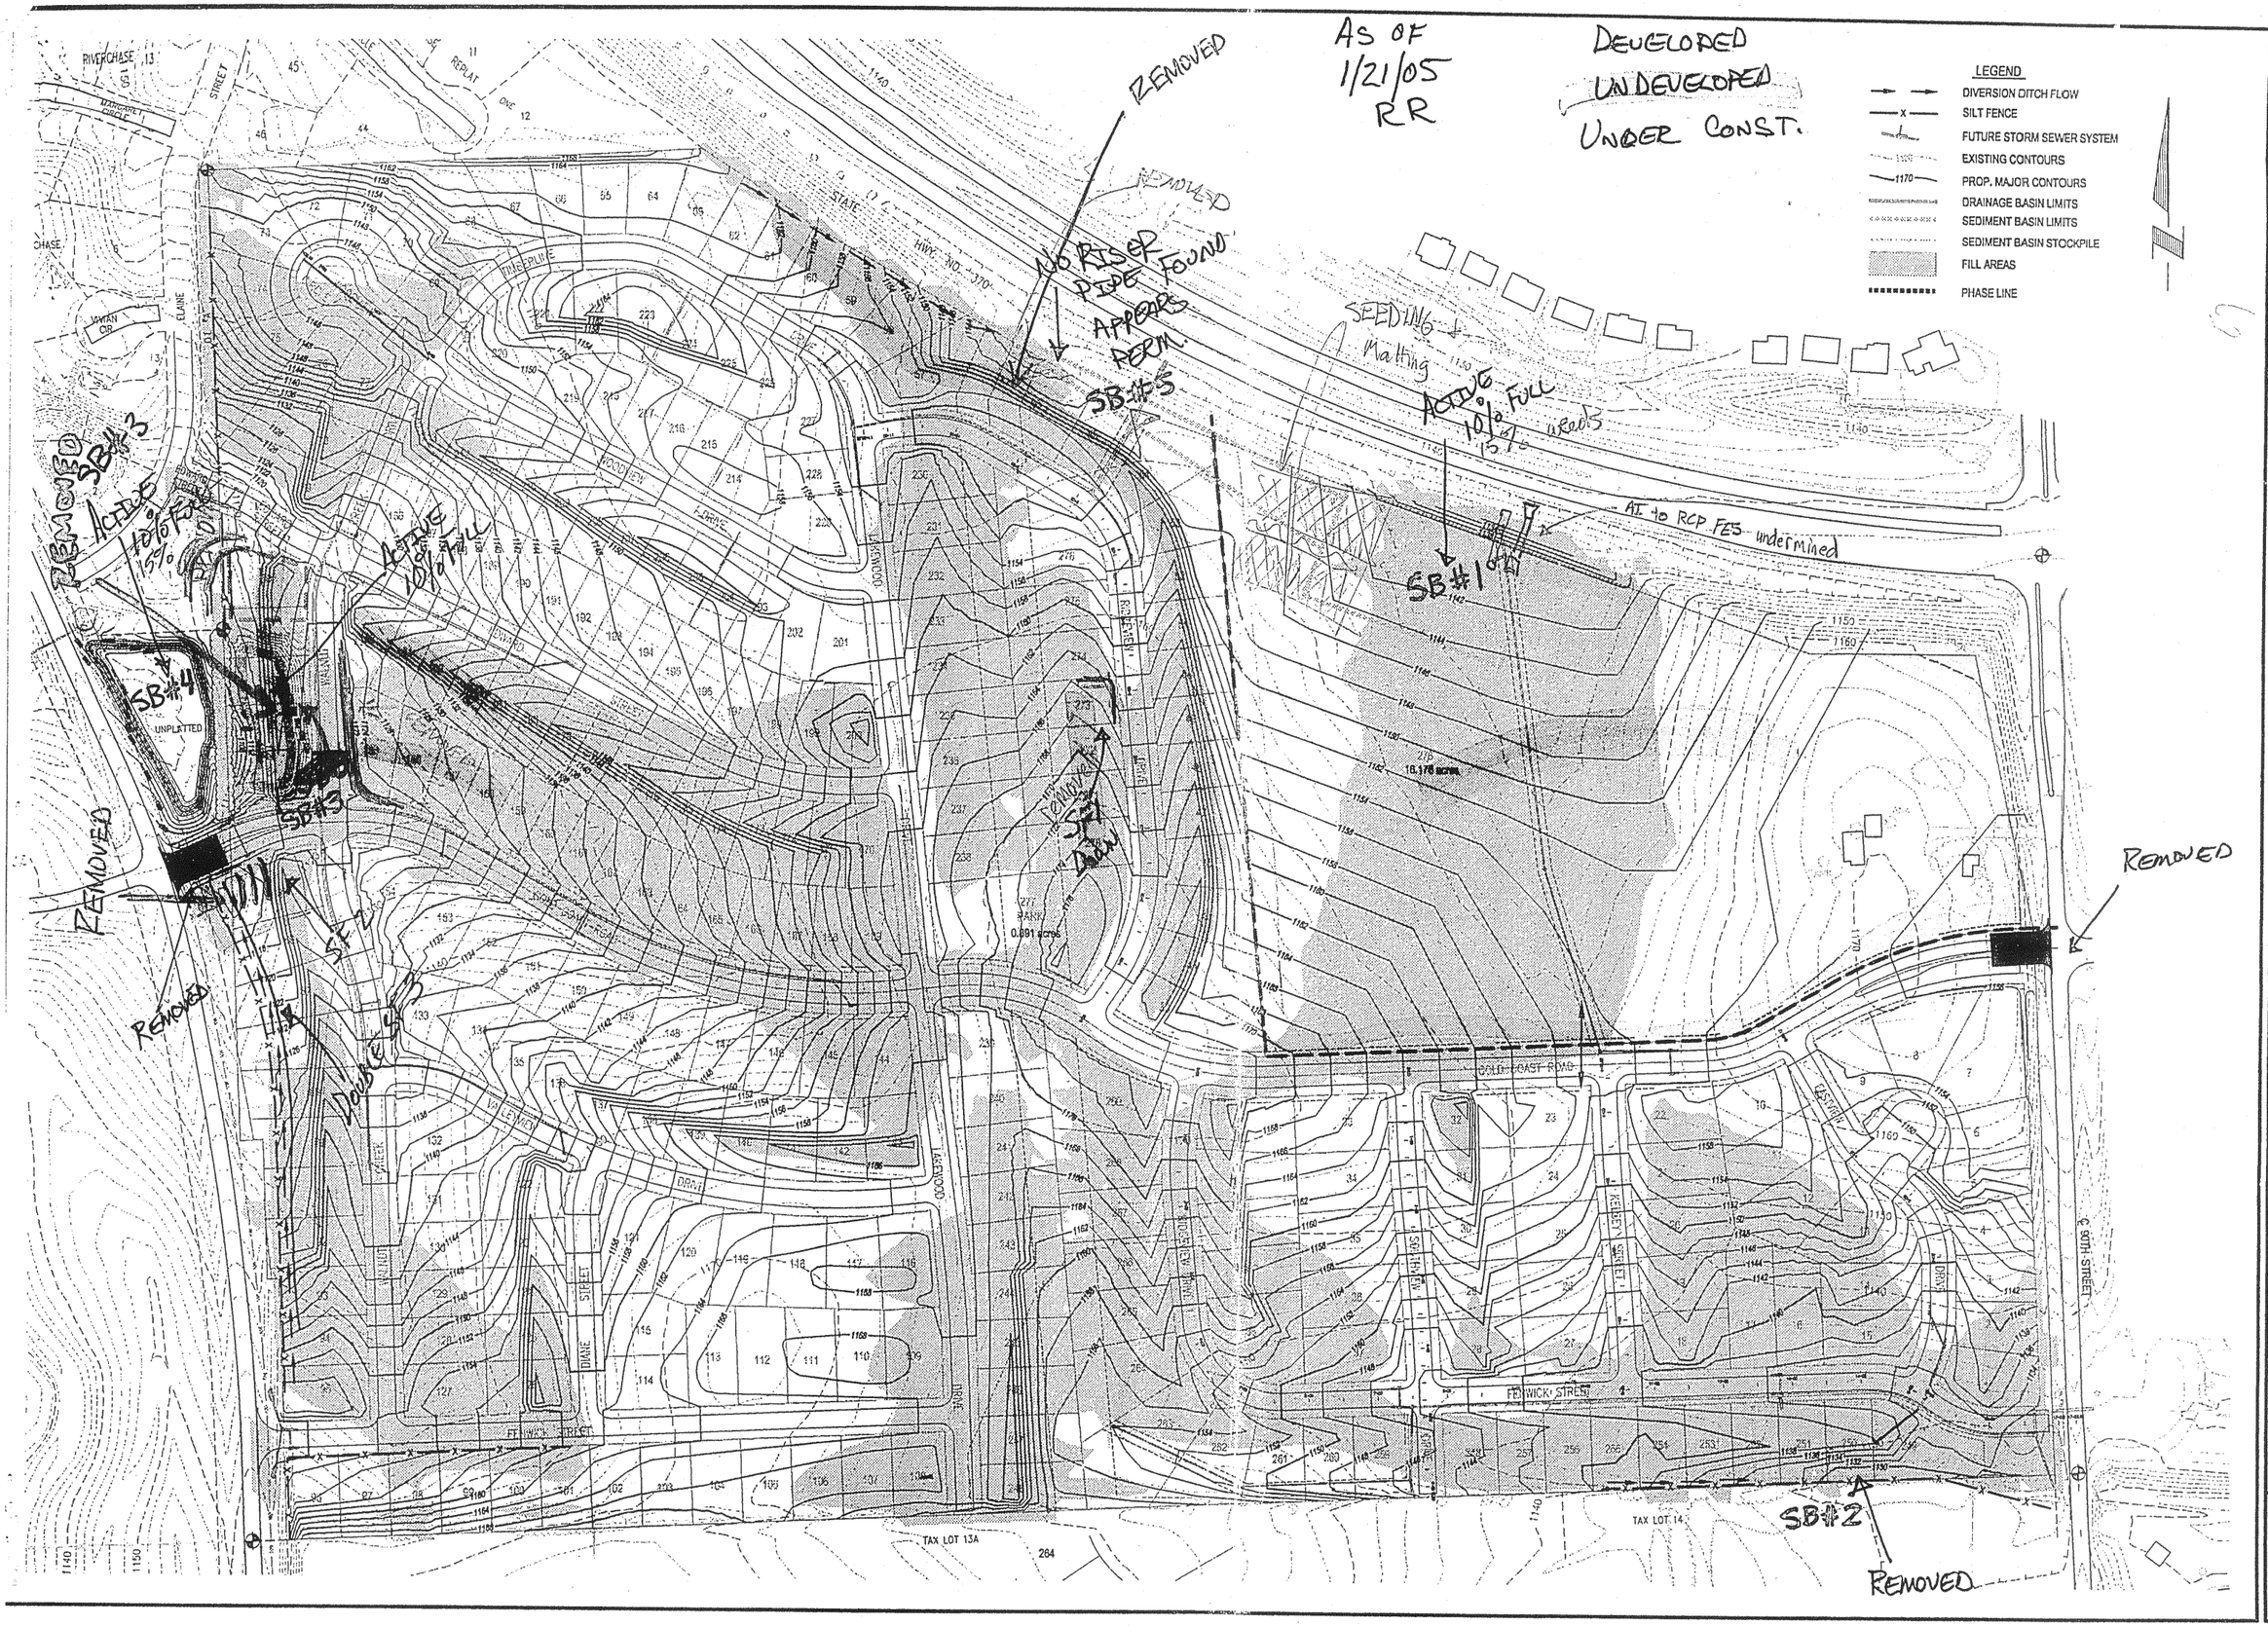

E&A CONSULTING GROUP, INC.
ENGINEERS • PLANNERS • SURVEYORS

7130 SOUTH 29TH STREET, SUITE D
LINCOLN, NE 68516-5641
PHONE: (402) 420-7217
FAX: (402) 420-7218

12001 Q STREET
OMAHA, NE 68137
PHONE: (402) 895-4700
FAX: (402) 895-3599

WALNUT CREEK HILLS
S.I.&D. NO. 228
SARPY COUNTY, NEBRASKA

GRADING, SEDIMENT & EROSION CONTROL PLAN

Revisions

No	Date
1	8/27/2001
2	9/19/2001
3	11/29/2001

Proj No:	2001059
Date:	8/9/2001
Designed By:	TRM
Drawn By:	TRM
Checked By:	
Scale:	1" = 100'

Sheet 1 of 2