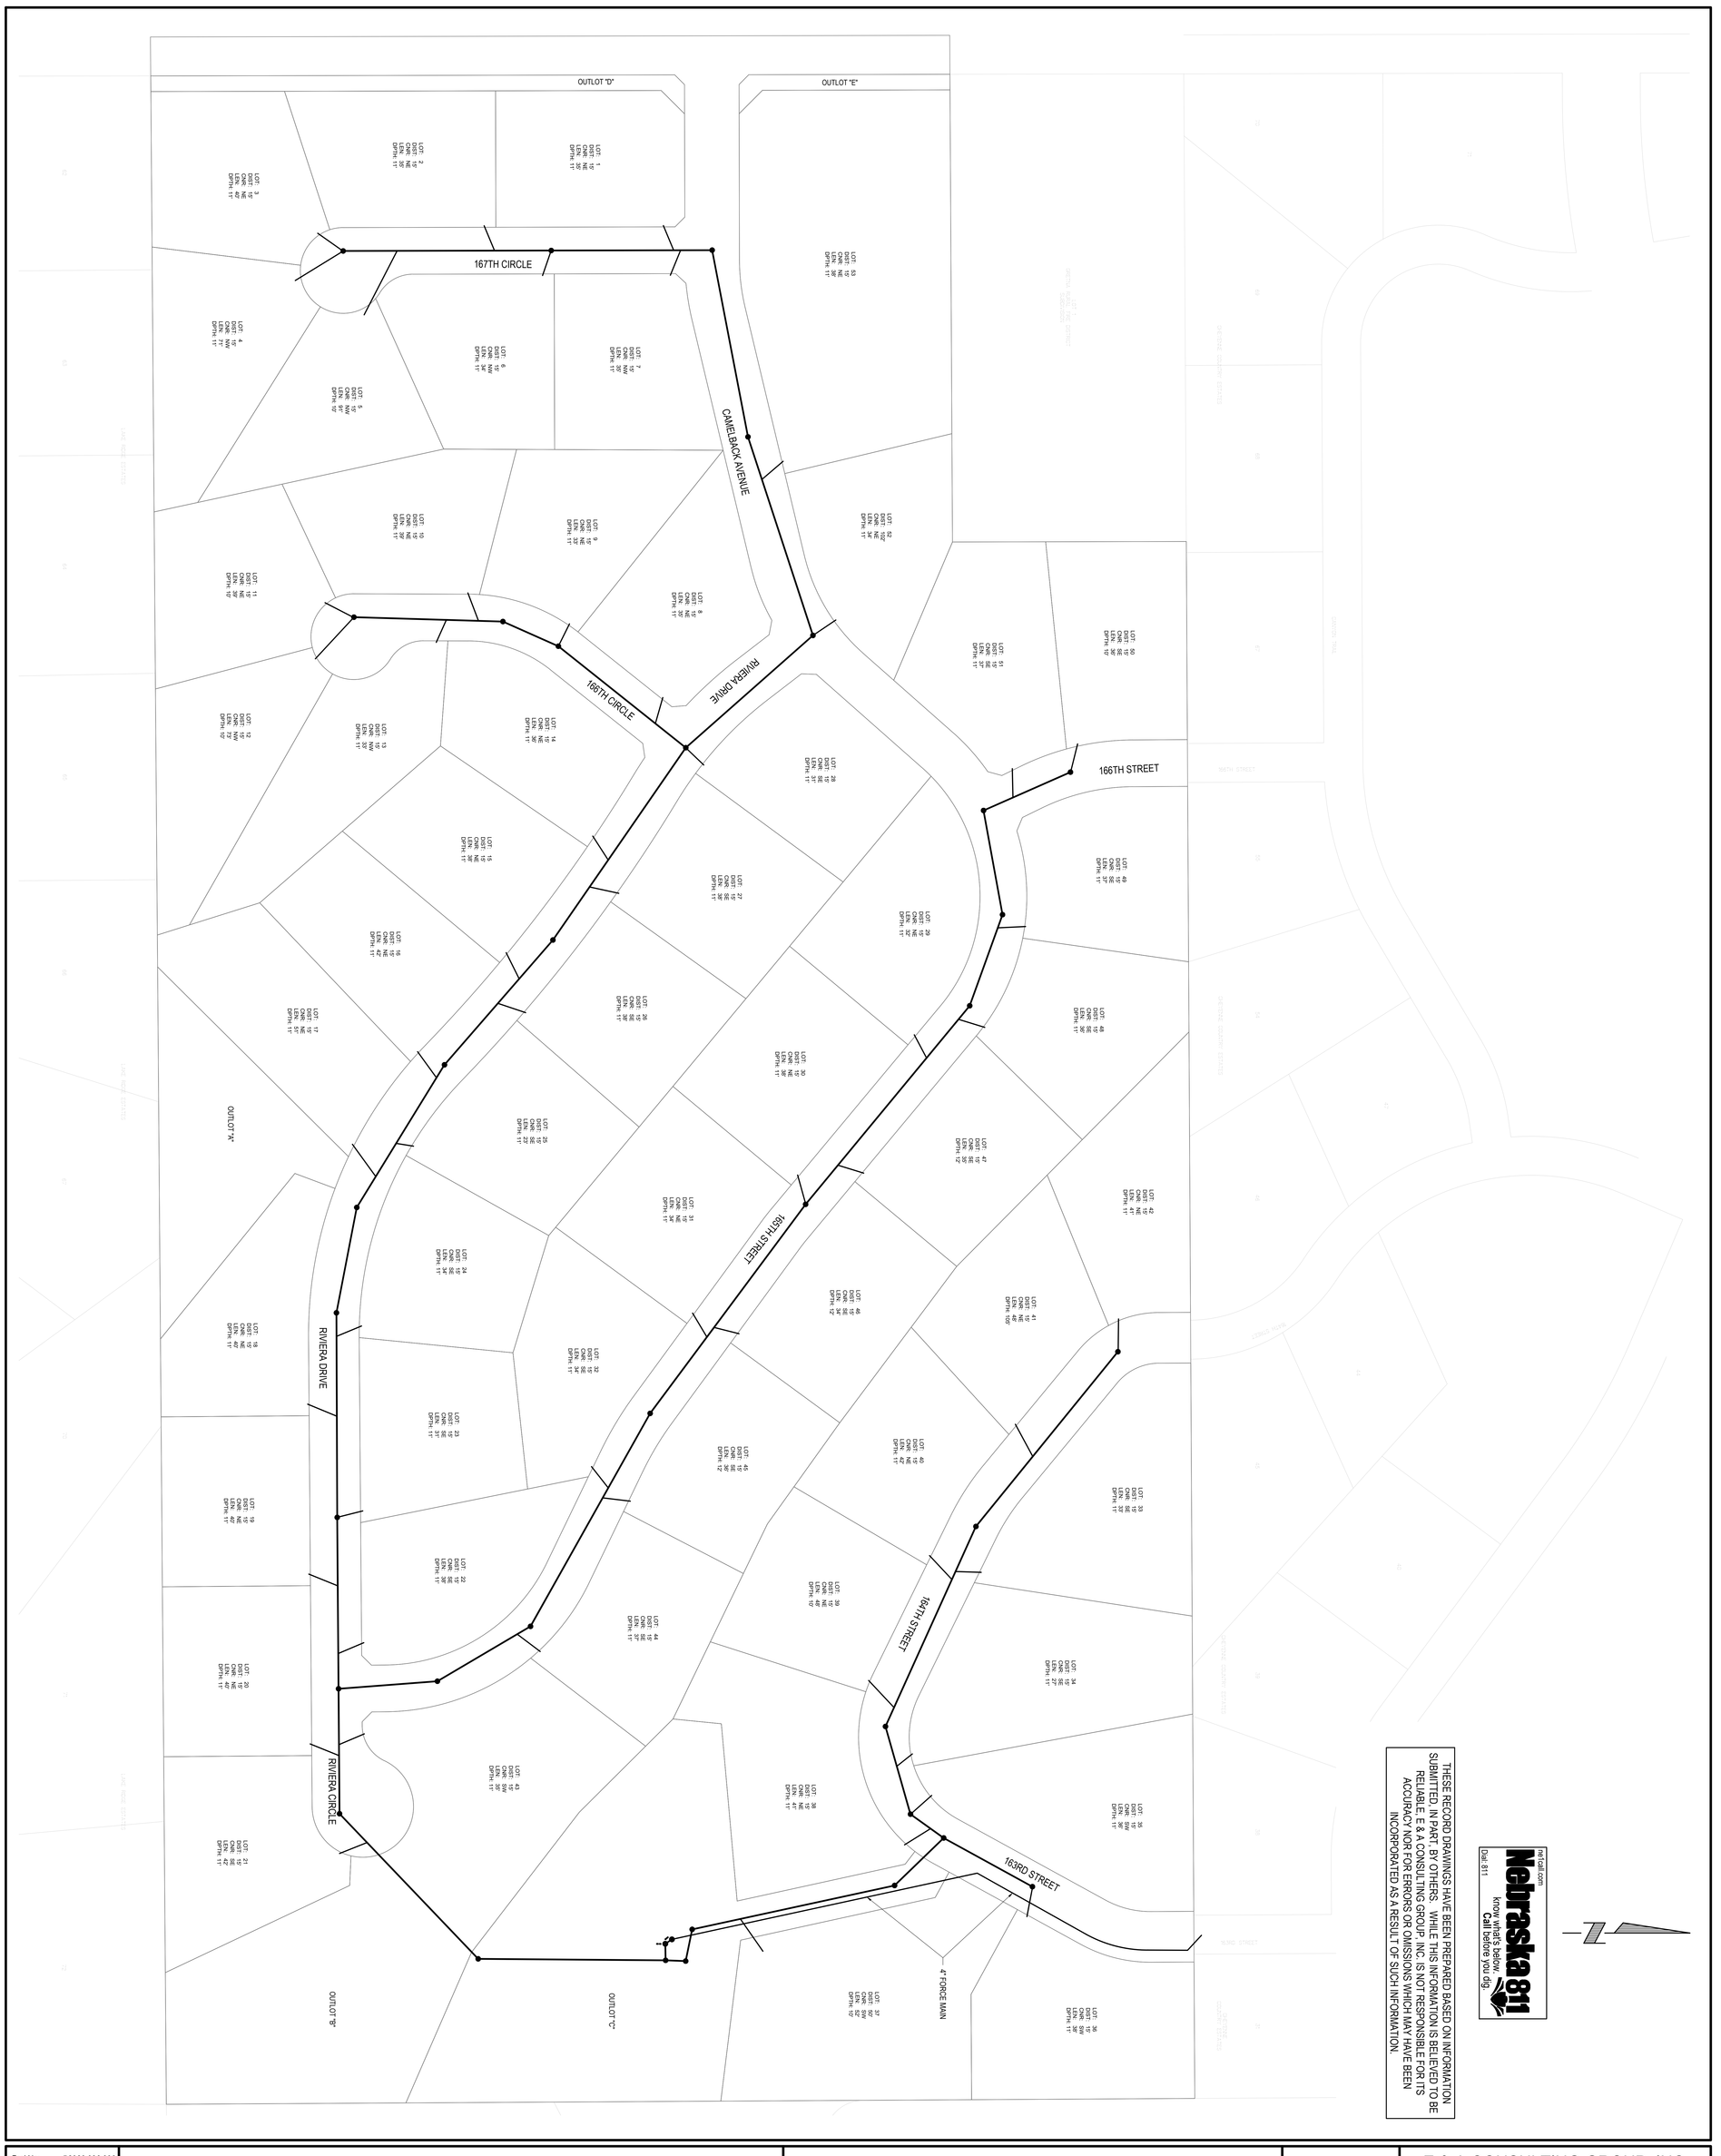

Proj No: P2020.096.000 Date: 06/01/2022 Drawn By: BDB	SEWER STUB MAP	CHEYENNE RIDGE - LOTS 1 - 53 SANITARY SEWER - SECTION I SID 351 - SARPY COUNTY, NEBRASKA	E & A CONSULTING GROUP, INC. Engineering Answers E & A CONSULTING GROUP, INC. Engineering • Planning • Environmental & Field Services 10909 Mill Valley Road, Suite 100 • Omaha, NE 68154 Phone: 402.895.4700 • Fax: 402.895.3599 www.eacg.com

Bence Brown 11/7/2022 11:52 AM J:\Sanitary Sewer Website\351 - Cheyenne Ridge\351-SEWER STUB MAP-000.dwg